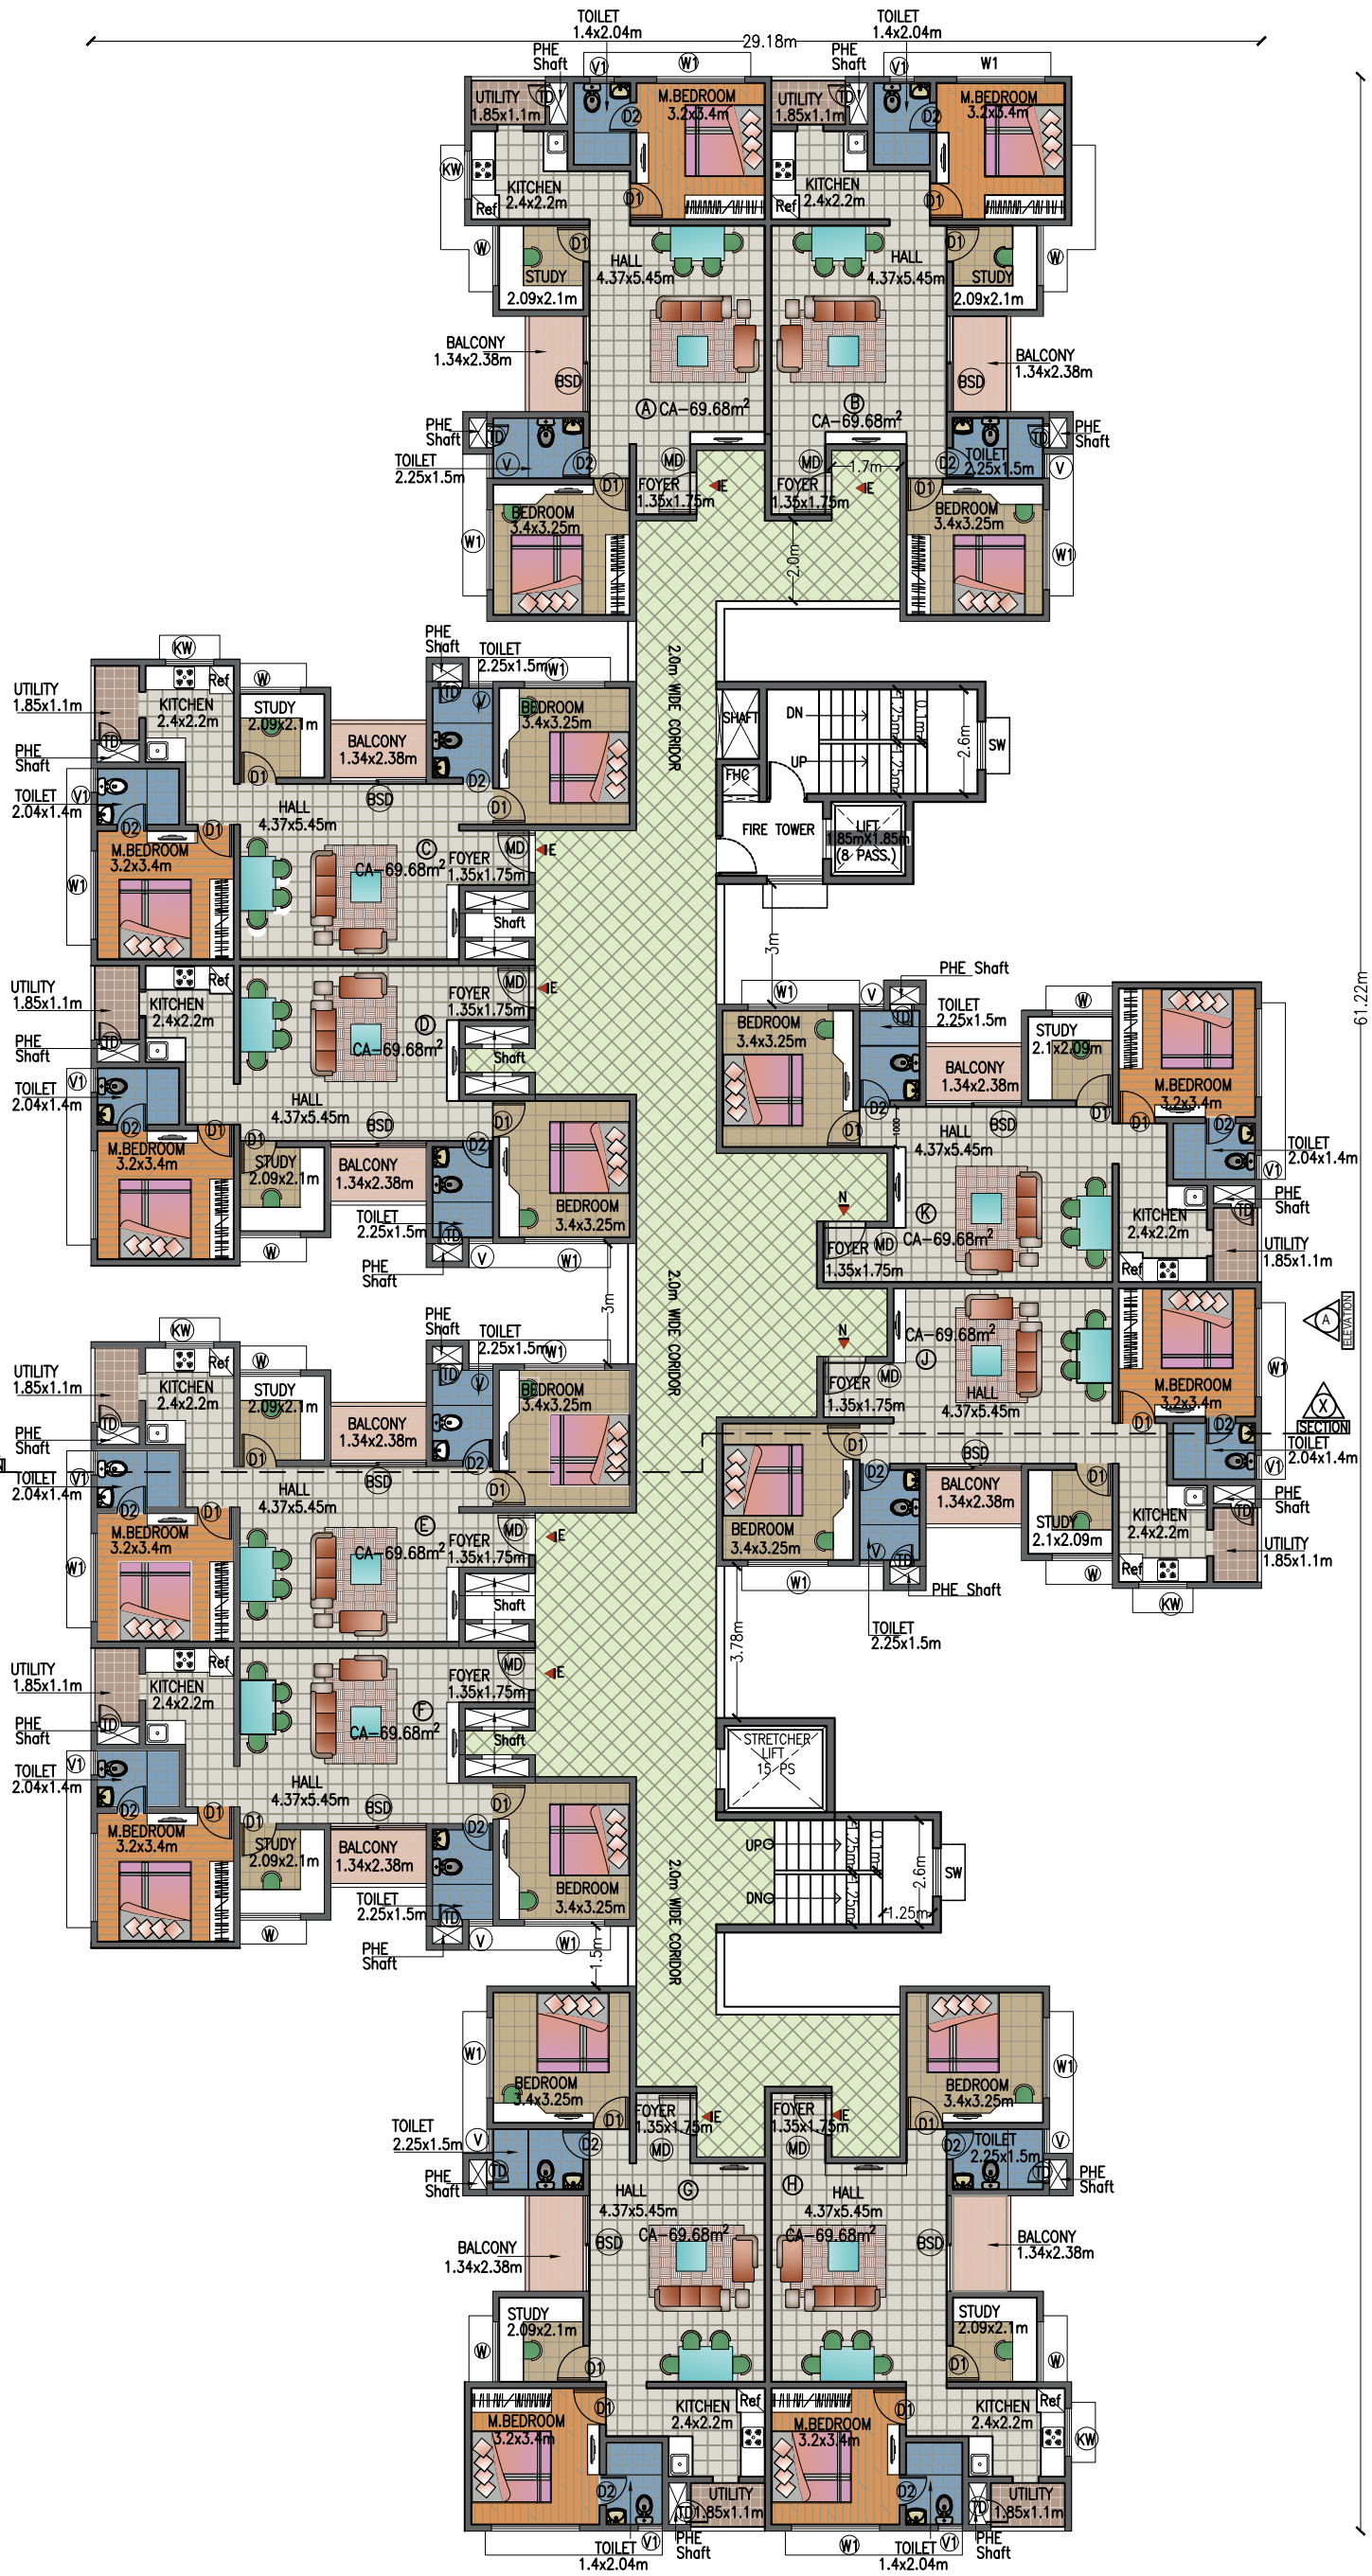

2.5 BHK TYPICAL FLOOR PLAN

SCHEDULE OF OPENINGS :		
TYPE	DESCRIPTION	SIZES
MD	Main Door	1.05m X 2.1m
D1	Bed Room Door	0.9m X 2.1m
D2	Toilet Door	0.75m X 2.1m
TD	Trap Door	0.6m X 1.8m
BSD	Balcony Sliding door	1.75m X 2.1m
W	Window	1.50m X 1.2m
W1	Window	2.0m X 1.5m
KW	Kitchen Window	1.20m X 0.9m
V	Ventilators	1.0m X 0.6m
V1	Ventilators	0.6m X 0.6m

NOTE : FOR DETAILED SPECIFICATIONS REFER TENDER DOCUMENT

FOR TENDER PURPOSE

AUTHORIZED CLIENT:

BANGALORE DEVELOPMENT AUTHORITY
OFFICE OF THE EXECUTIVE ENGINEER
T.CHOWDAIAH ROAD, KUMARAPARK WEST,
BENGALURU – 560020

ARCHITECTURAL AND STRUCTURAL CONSULTANTS :

ACS DESIGN CONSULTING PVT LTD
"ARNAV", #1150, 4th FLOOR, 13th CROSS,
1st PHASE, 1st STAGE
BEHIND SIDDAGANGA PUBLIC SCHOOL
CHANDRA LAYOUT
BENGALURU 560 072 | KARNATAKA | INDIA
Mob: +91-098863-12271, +91-094480-64921
E-mail: acsdesign@acsdesign.biz
Website: www.acsdesign.biz

PROJECT TITLE:

PROPOSED CONSTRUCTION OF 2.5 & 2 BHK HOUSING AT SY NO 102/1 & 100, VALAGERAHALLI, PHASE-VII, BANGALORE DISTRICT

DRAWN BY:	RASHMI	
DESIGNED BY:	DIVYA	
CHECKED BY:	C.RAVISHANKAR	

DRAWING TITLE:

BLOCK-1
2.5BHK TYPICAL FLOOR PLAN

SCALE-1:170	SIZE-A3	JOB NO-720	DATE: 08/12/2022
DRAWING NUMBER			REV
ACS/720/2.5BHK/A-4			T0

FOR TENDER PURPOSE